




PART PLAN B1 LEVEL
REF EL. = 284'-0"

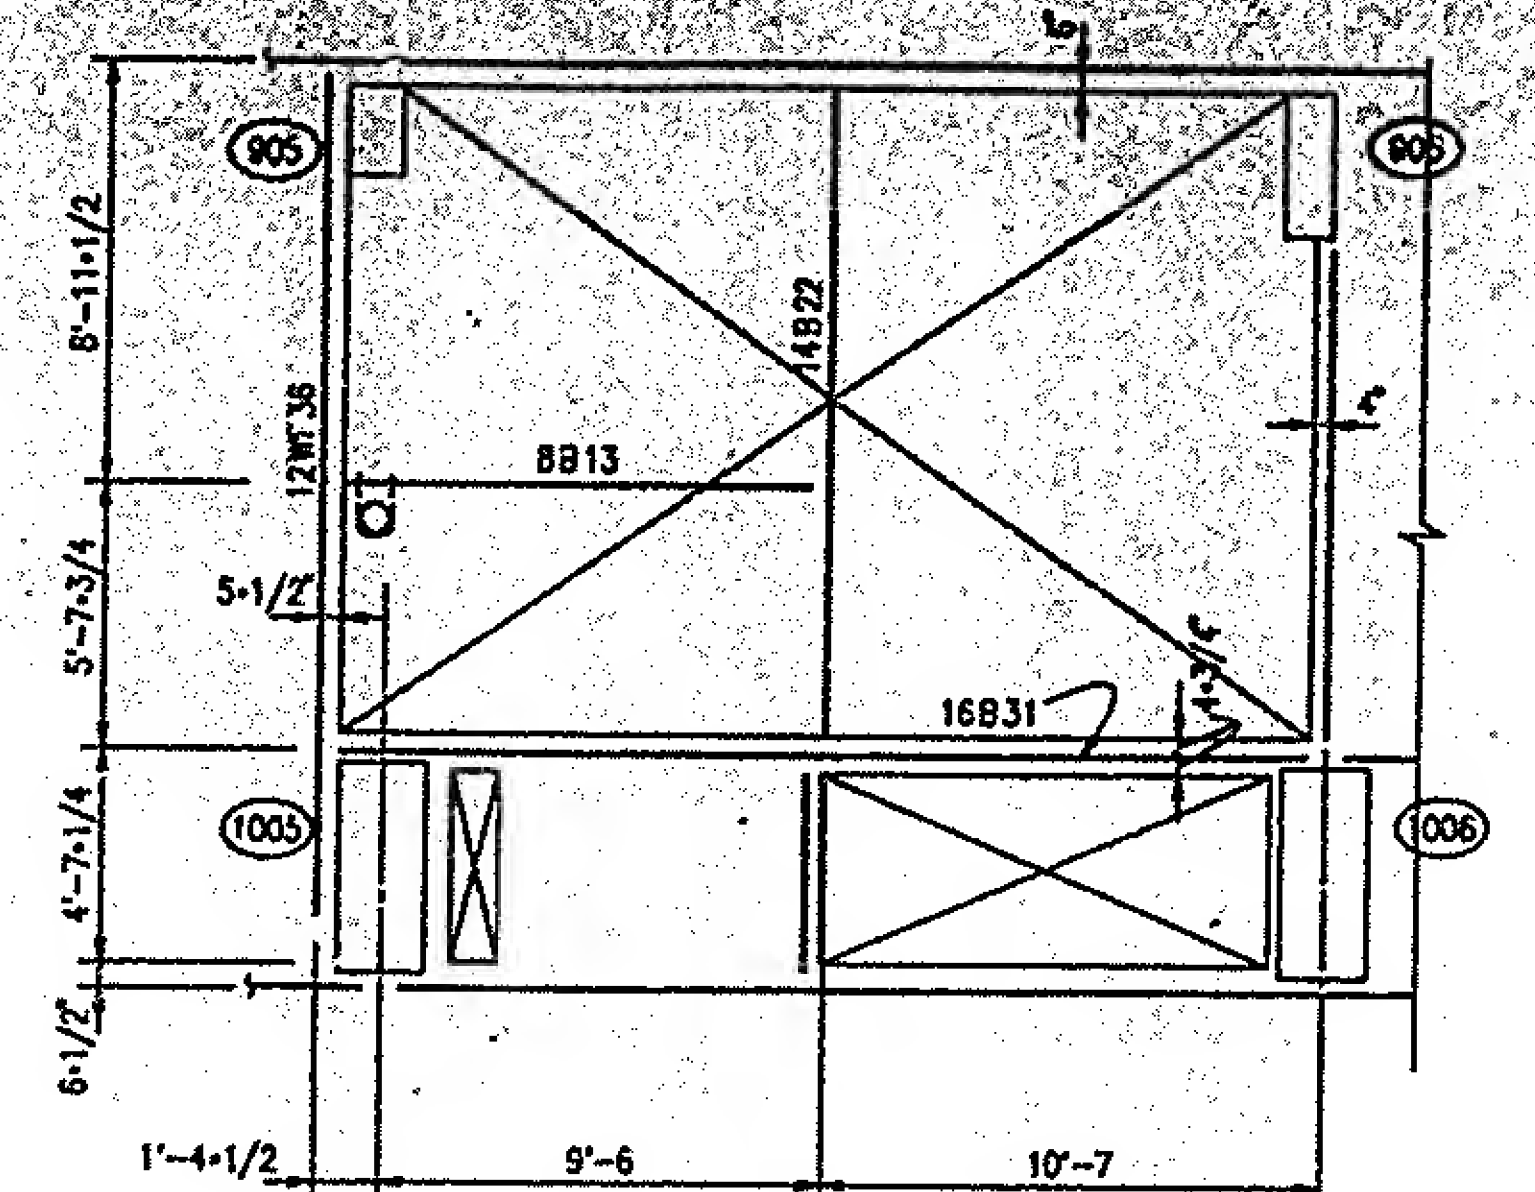


PART PLAN SERVICE LEVEL
REF EL. = 294'-0"

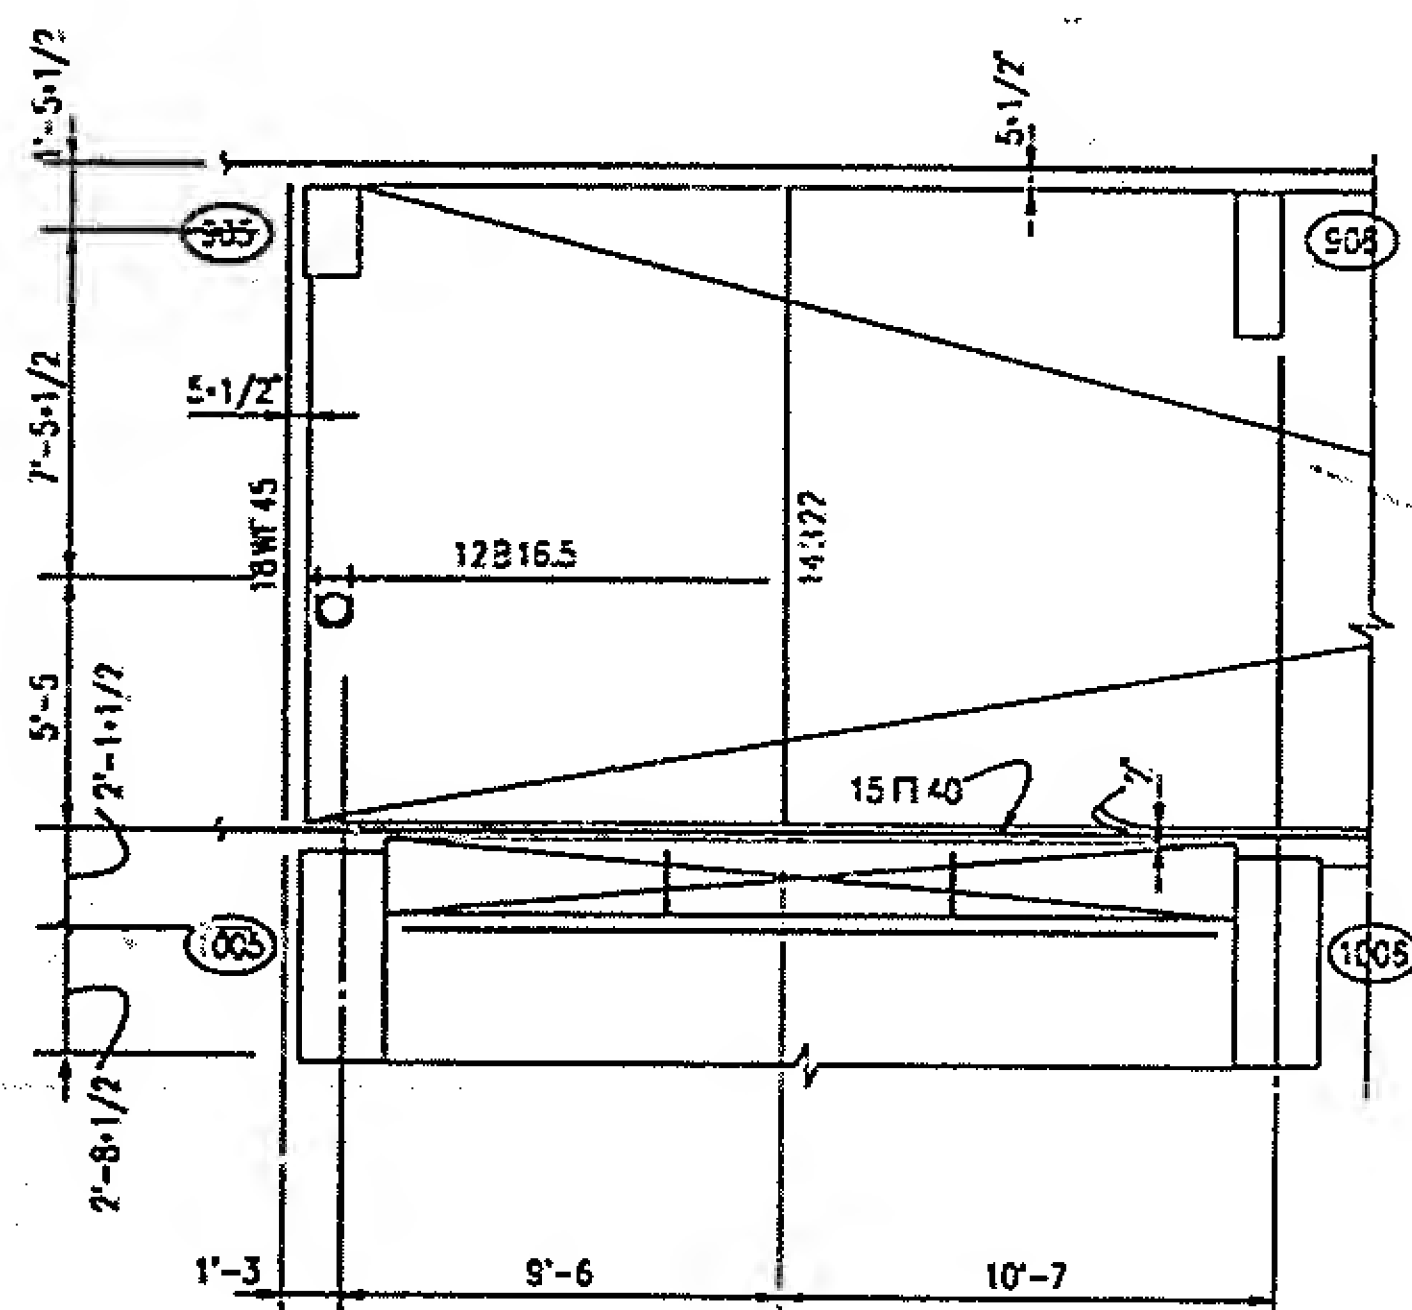


PART PLAN FLOOR 2
REF EL. = 332'-0"

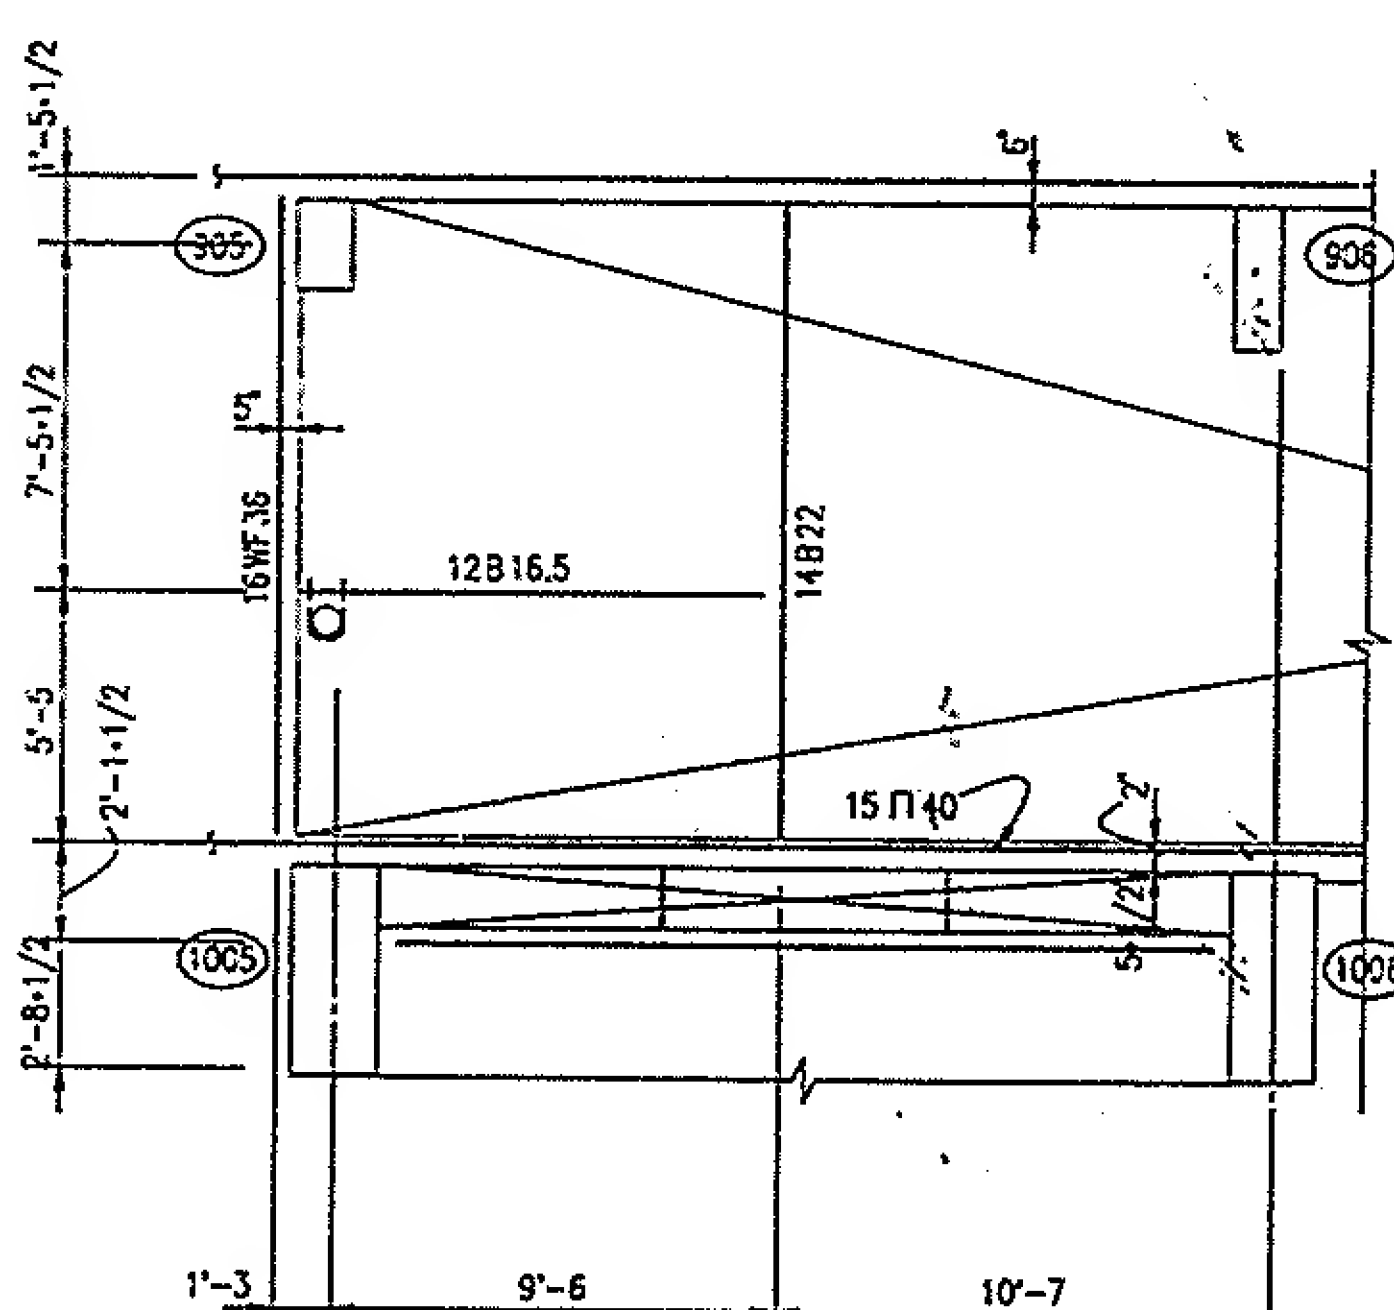


PART PLAN FLOORS 3-6
REF EL. FLOOR 3 = 344'-0"
FLOOR 6 = 378'-6"

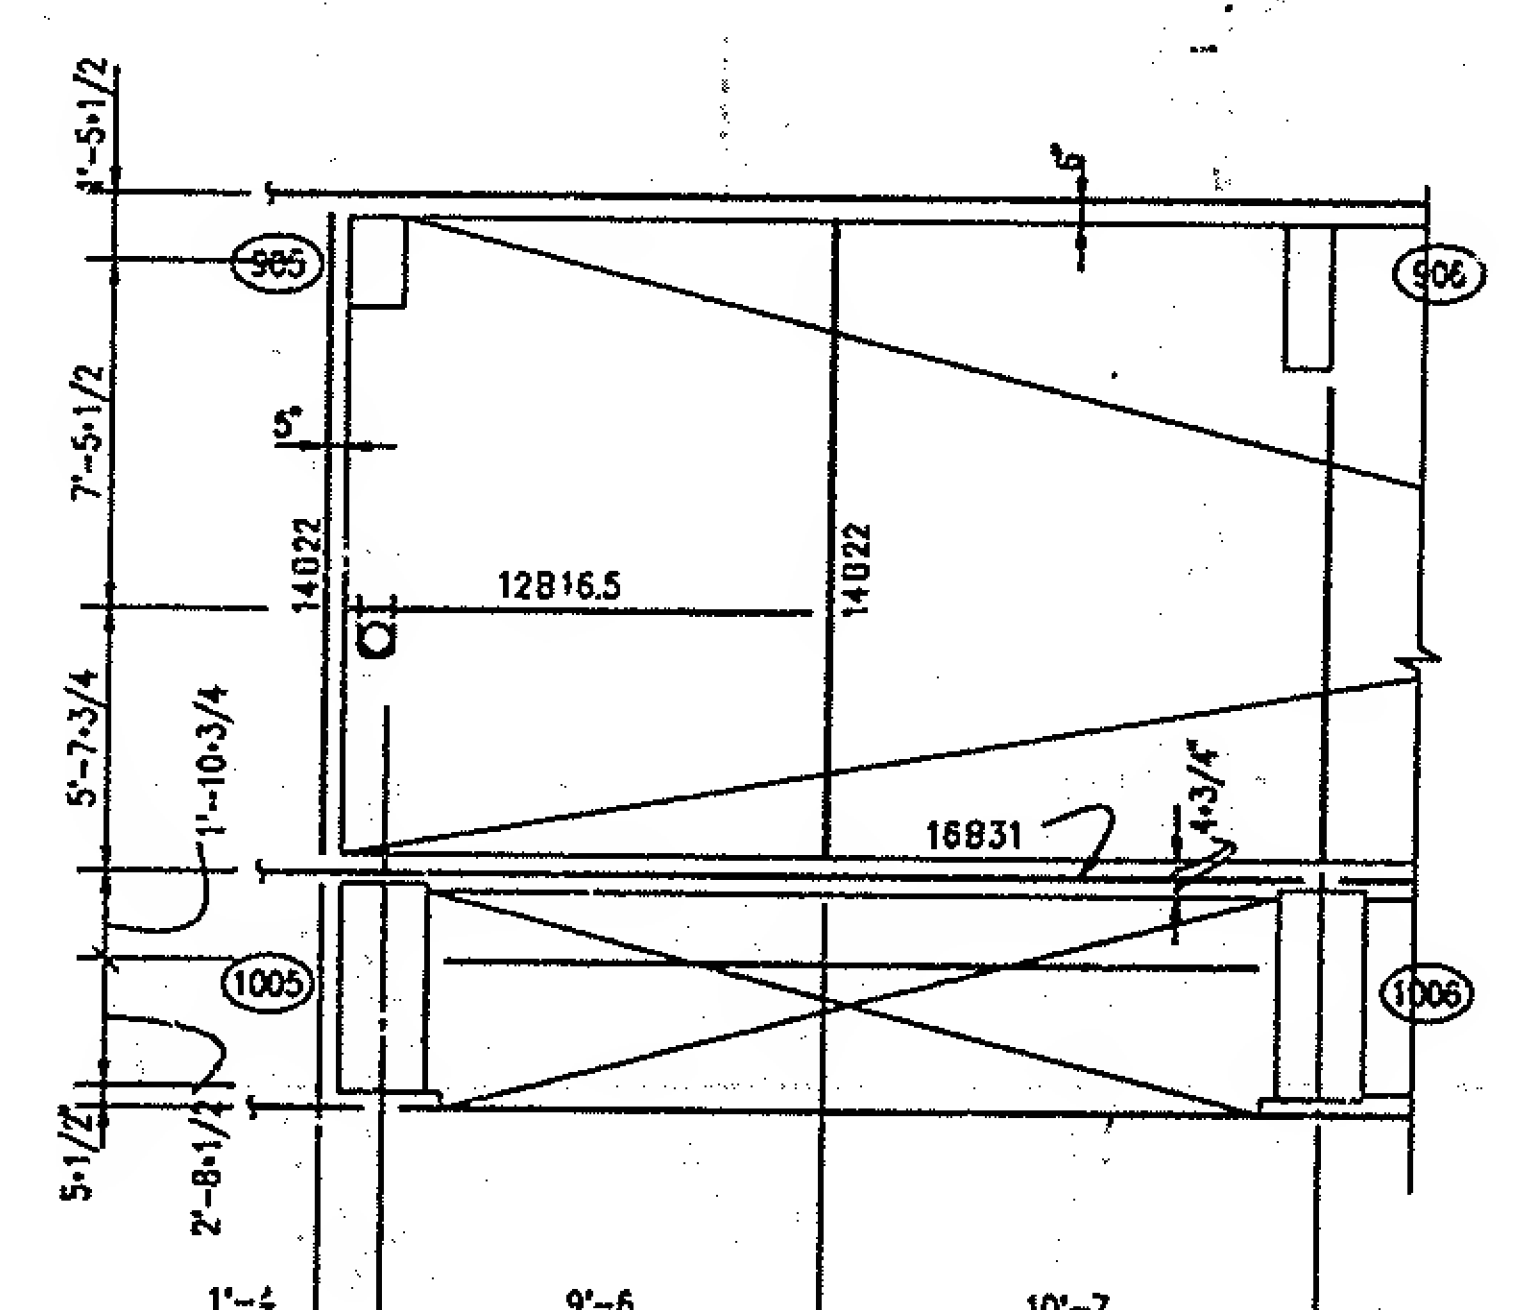


PART PLAN FLOOR 7
REF EL. = 390'-0"

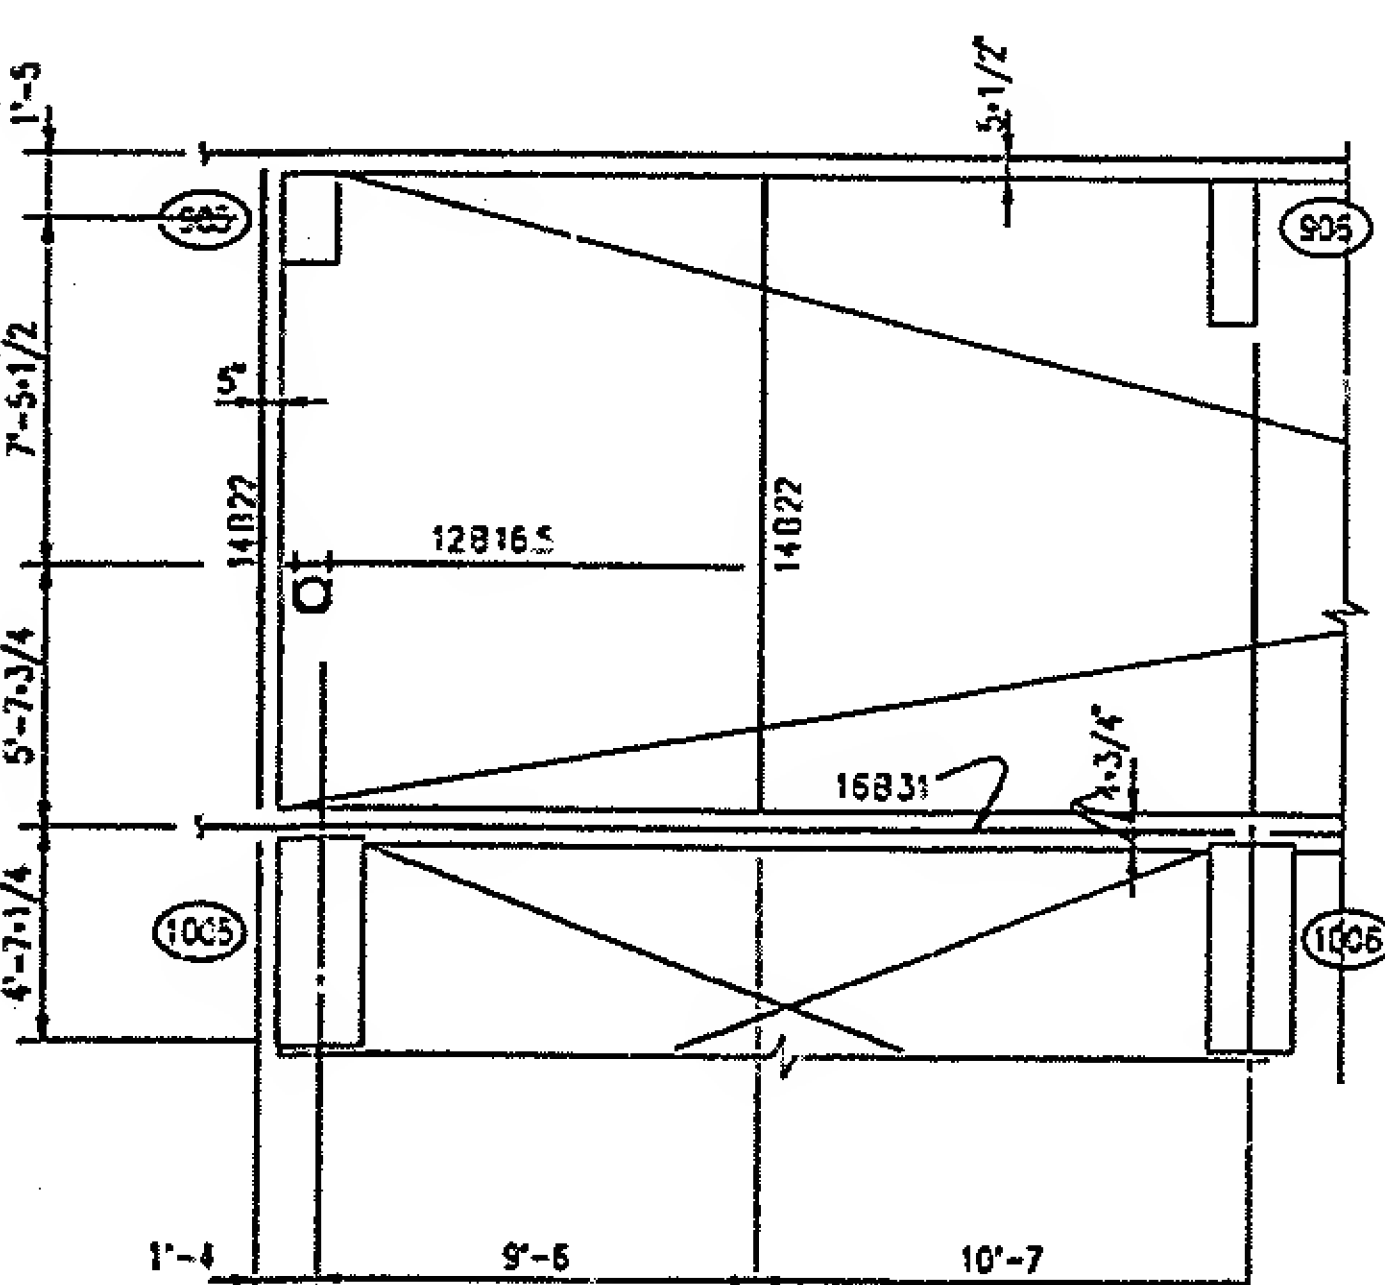

PART PLAN FLOOR 8
FLOOR 1 (SIM)
REF EL. FLOOR 8 = 402'-0"
REF EL. FLOOR 1 = 310'-0"

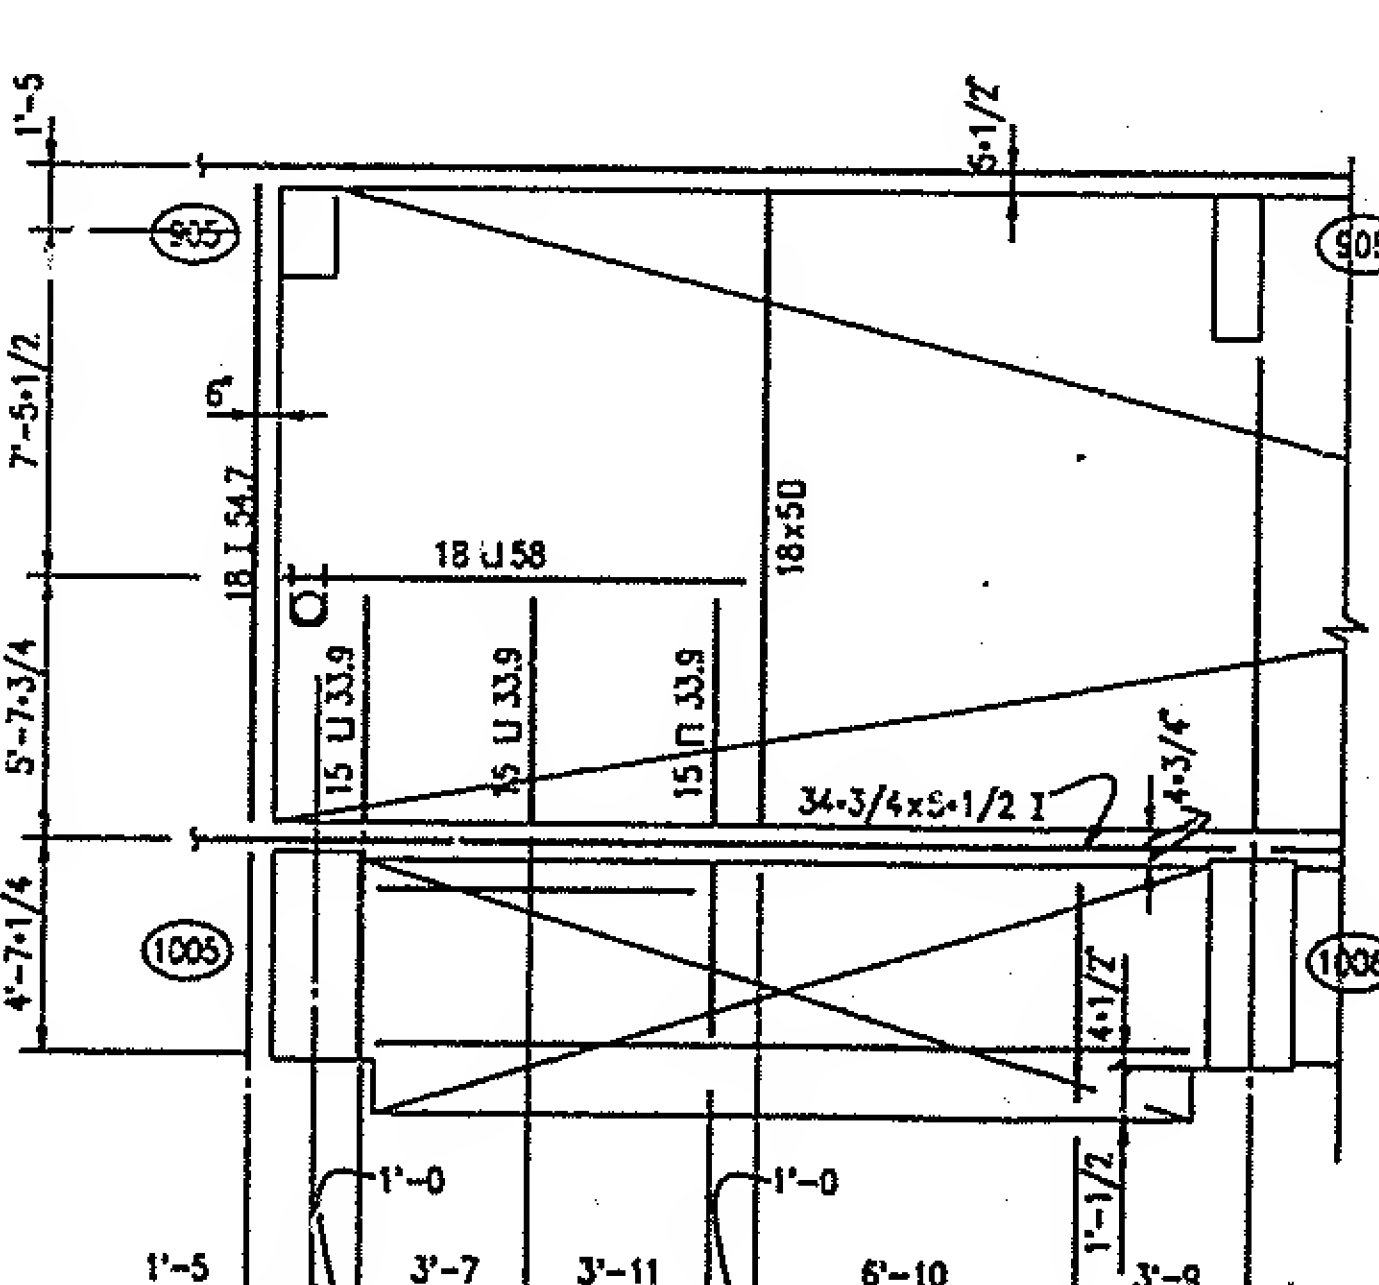

PART PLAN FLOOR 9
REF EL. = 414'-0"

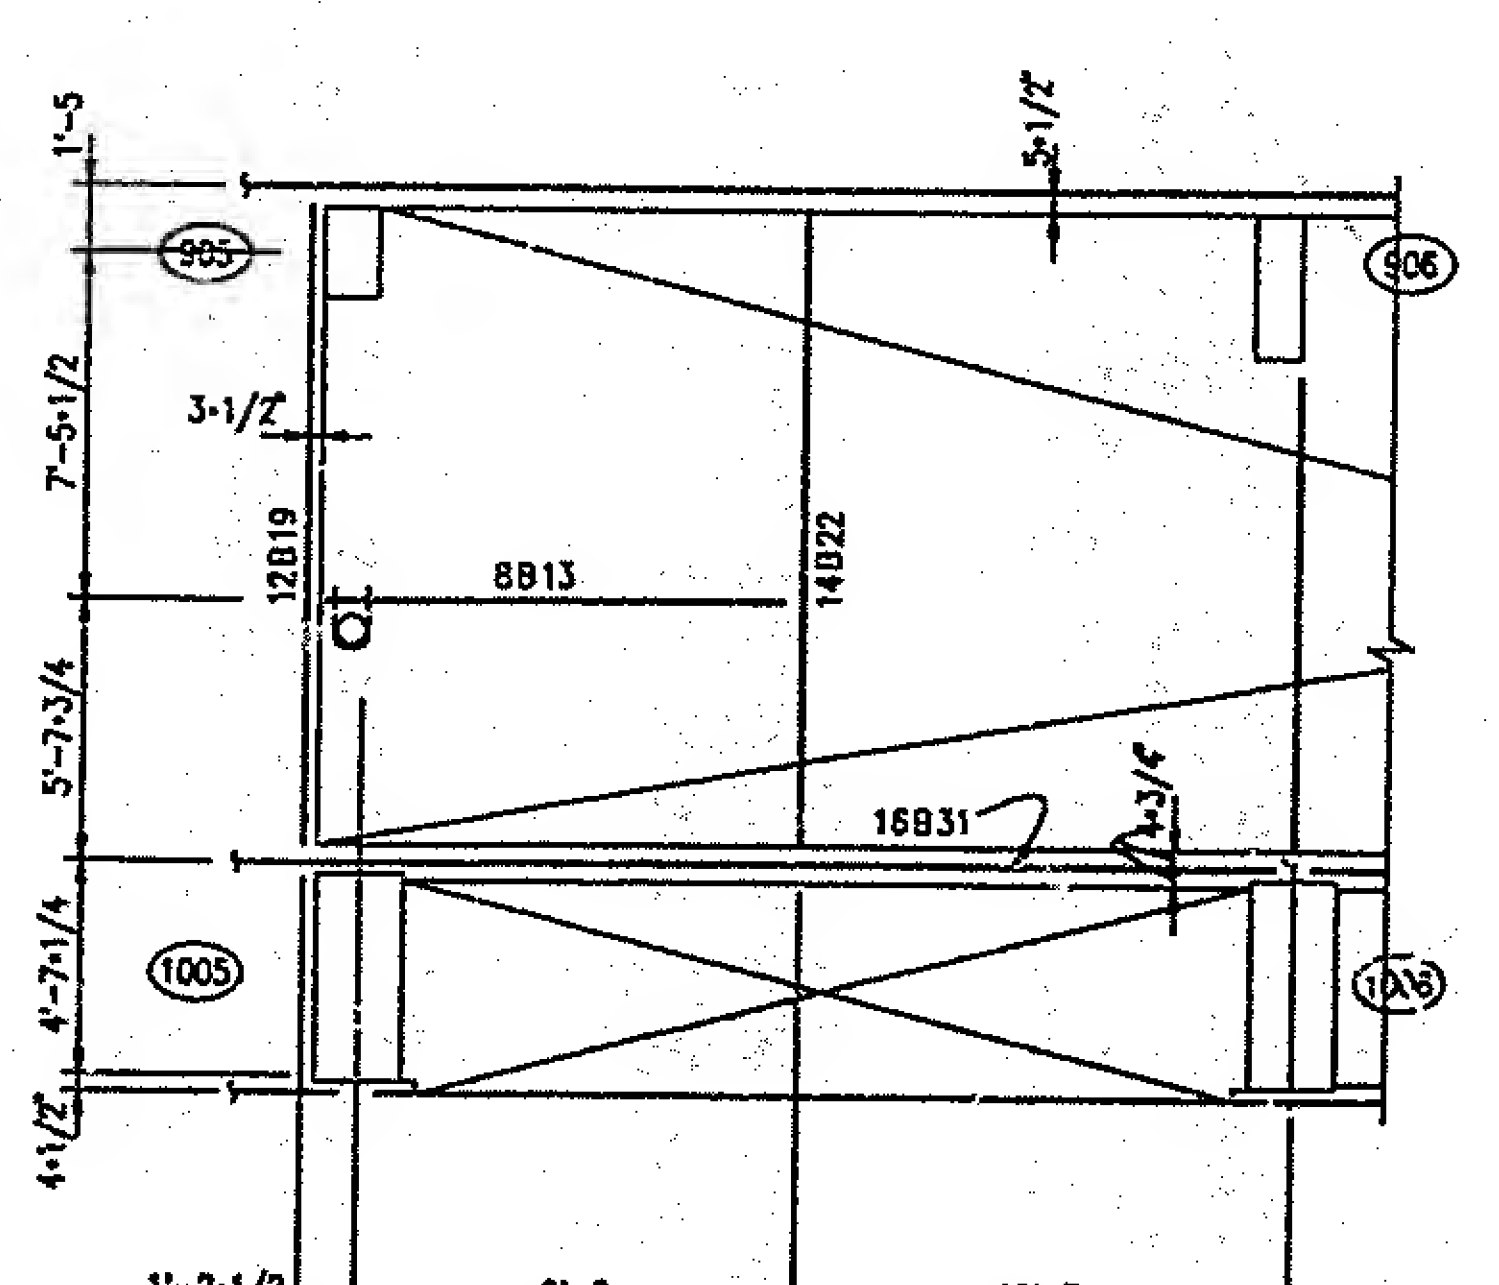

PART PLAN FLOORS 10-40
REF EL. FLOOR 10 = 428'-0"
FLOOR 40 = 786'-0"